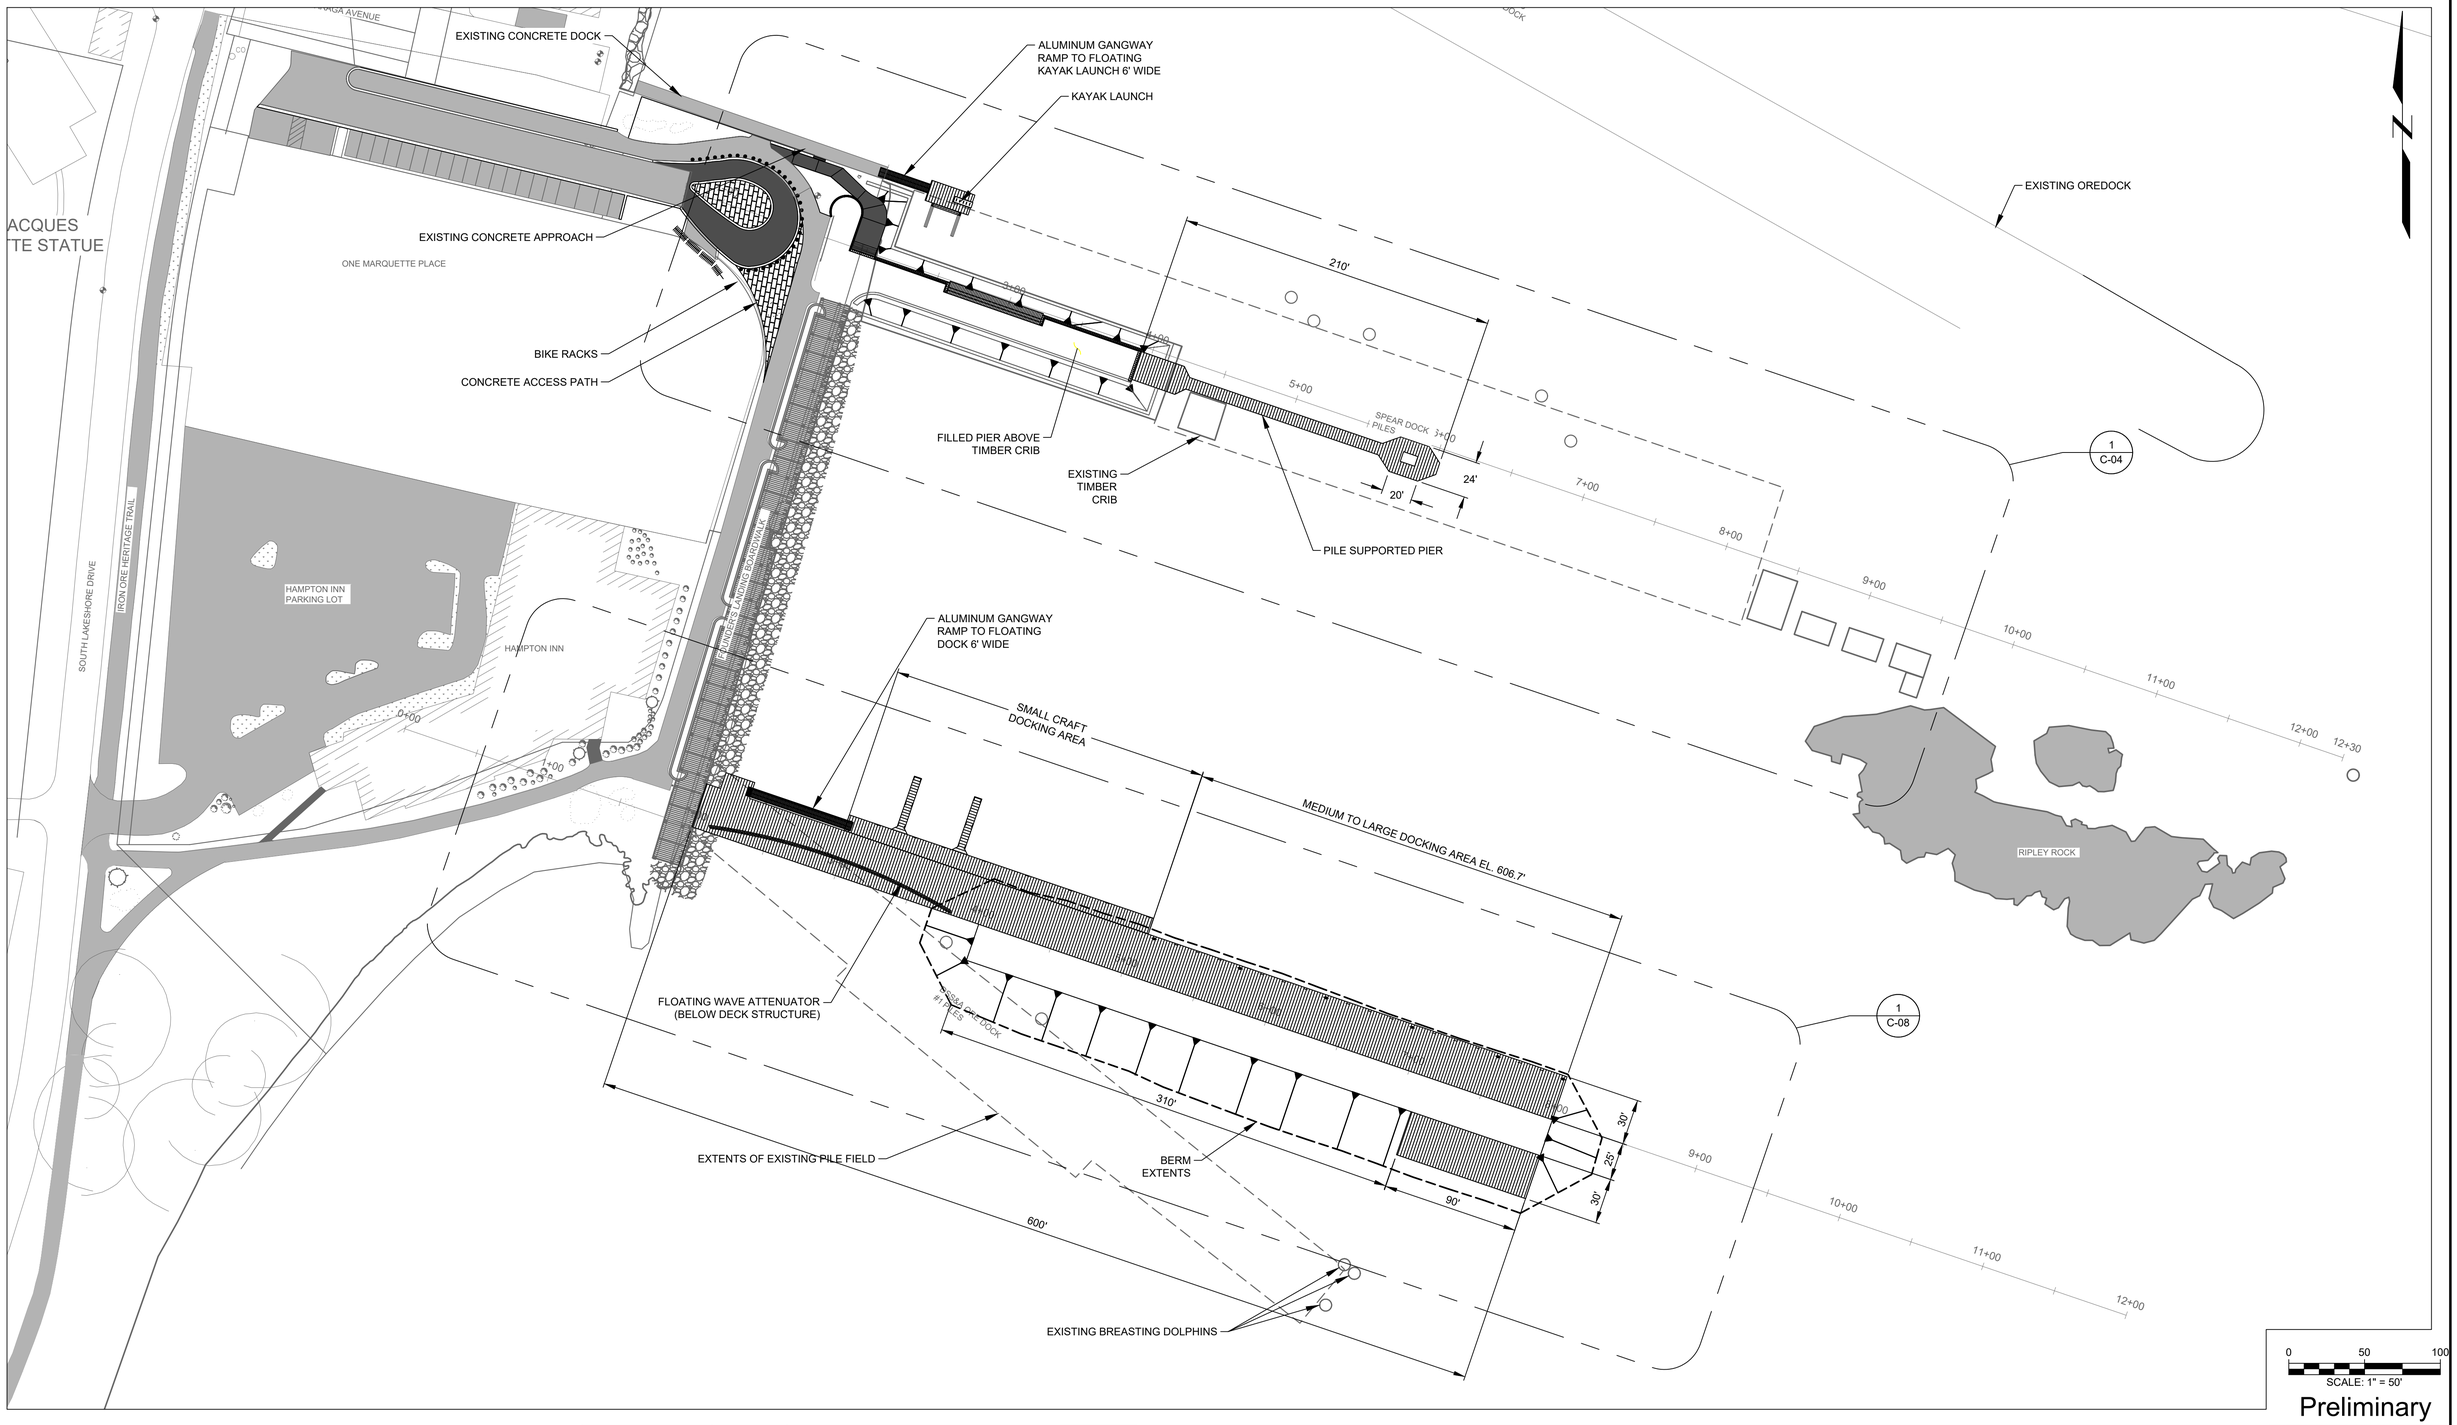

Preliminary

Attention: If this scale bar does not measure 1" then drawing is not original scale.			
	0	5/1/2020	ISSUE FOR	GMM
	NO.	DATE	ISSUE/REVISION	APP

GEI Consultants
SELECT BLOCK AND CLICK ARROW FOR OFFICE ADDRESS!!

Designed:	JEP
Checked:	JWP
Drawn:	JEP
Approved By:	GMM

CITY OF MARQUETTE
MARQUETTE, MI

GEI Project 1901368

SPEAR DOCK REVITALIZATION PROJECT
MARQUETTE, MI

PROPOSED SITE PLAN

DWG. NO.
C-03

SHEET NO.
6 OF 28

\\mqt1s-fs01\ W:\Marquette_City\1901368_Spear_Dock_Revitilization Project\CAD\Design\Sheets\6 PROPOSED SITE PLAN.dwg - 5/26/2020

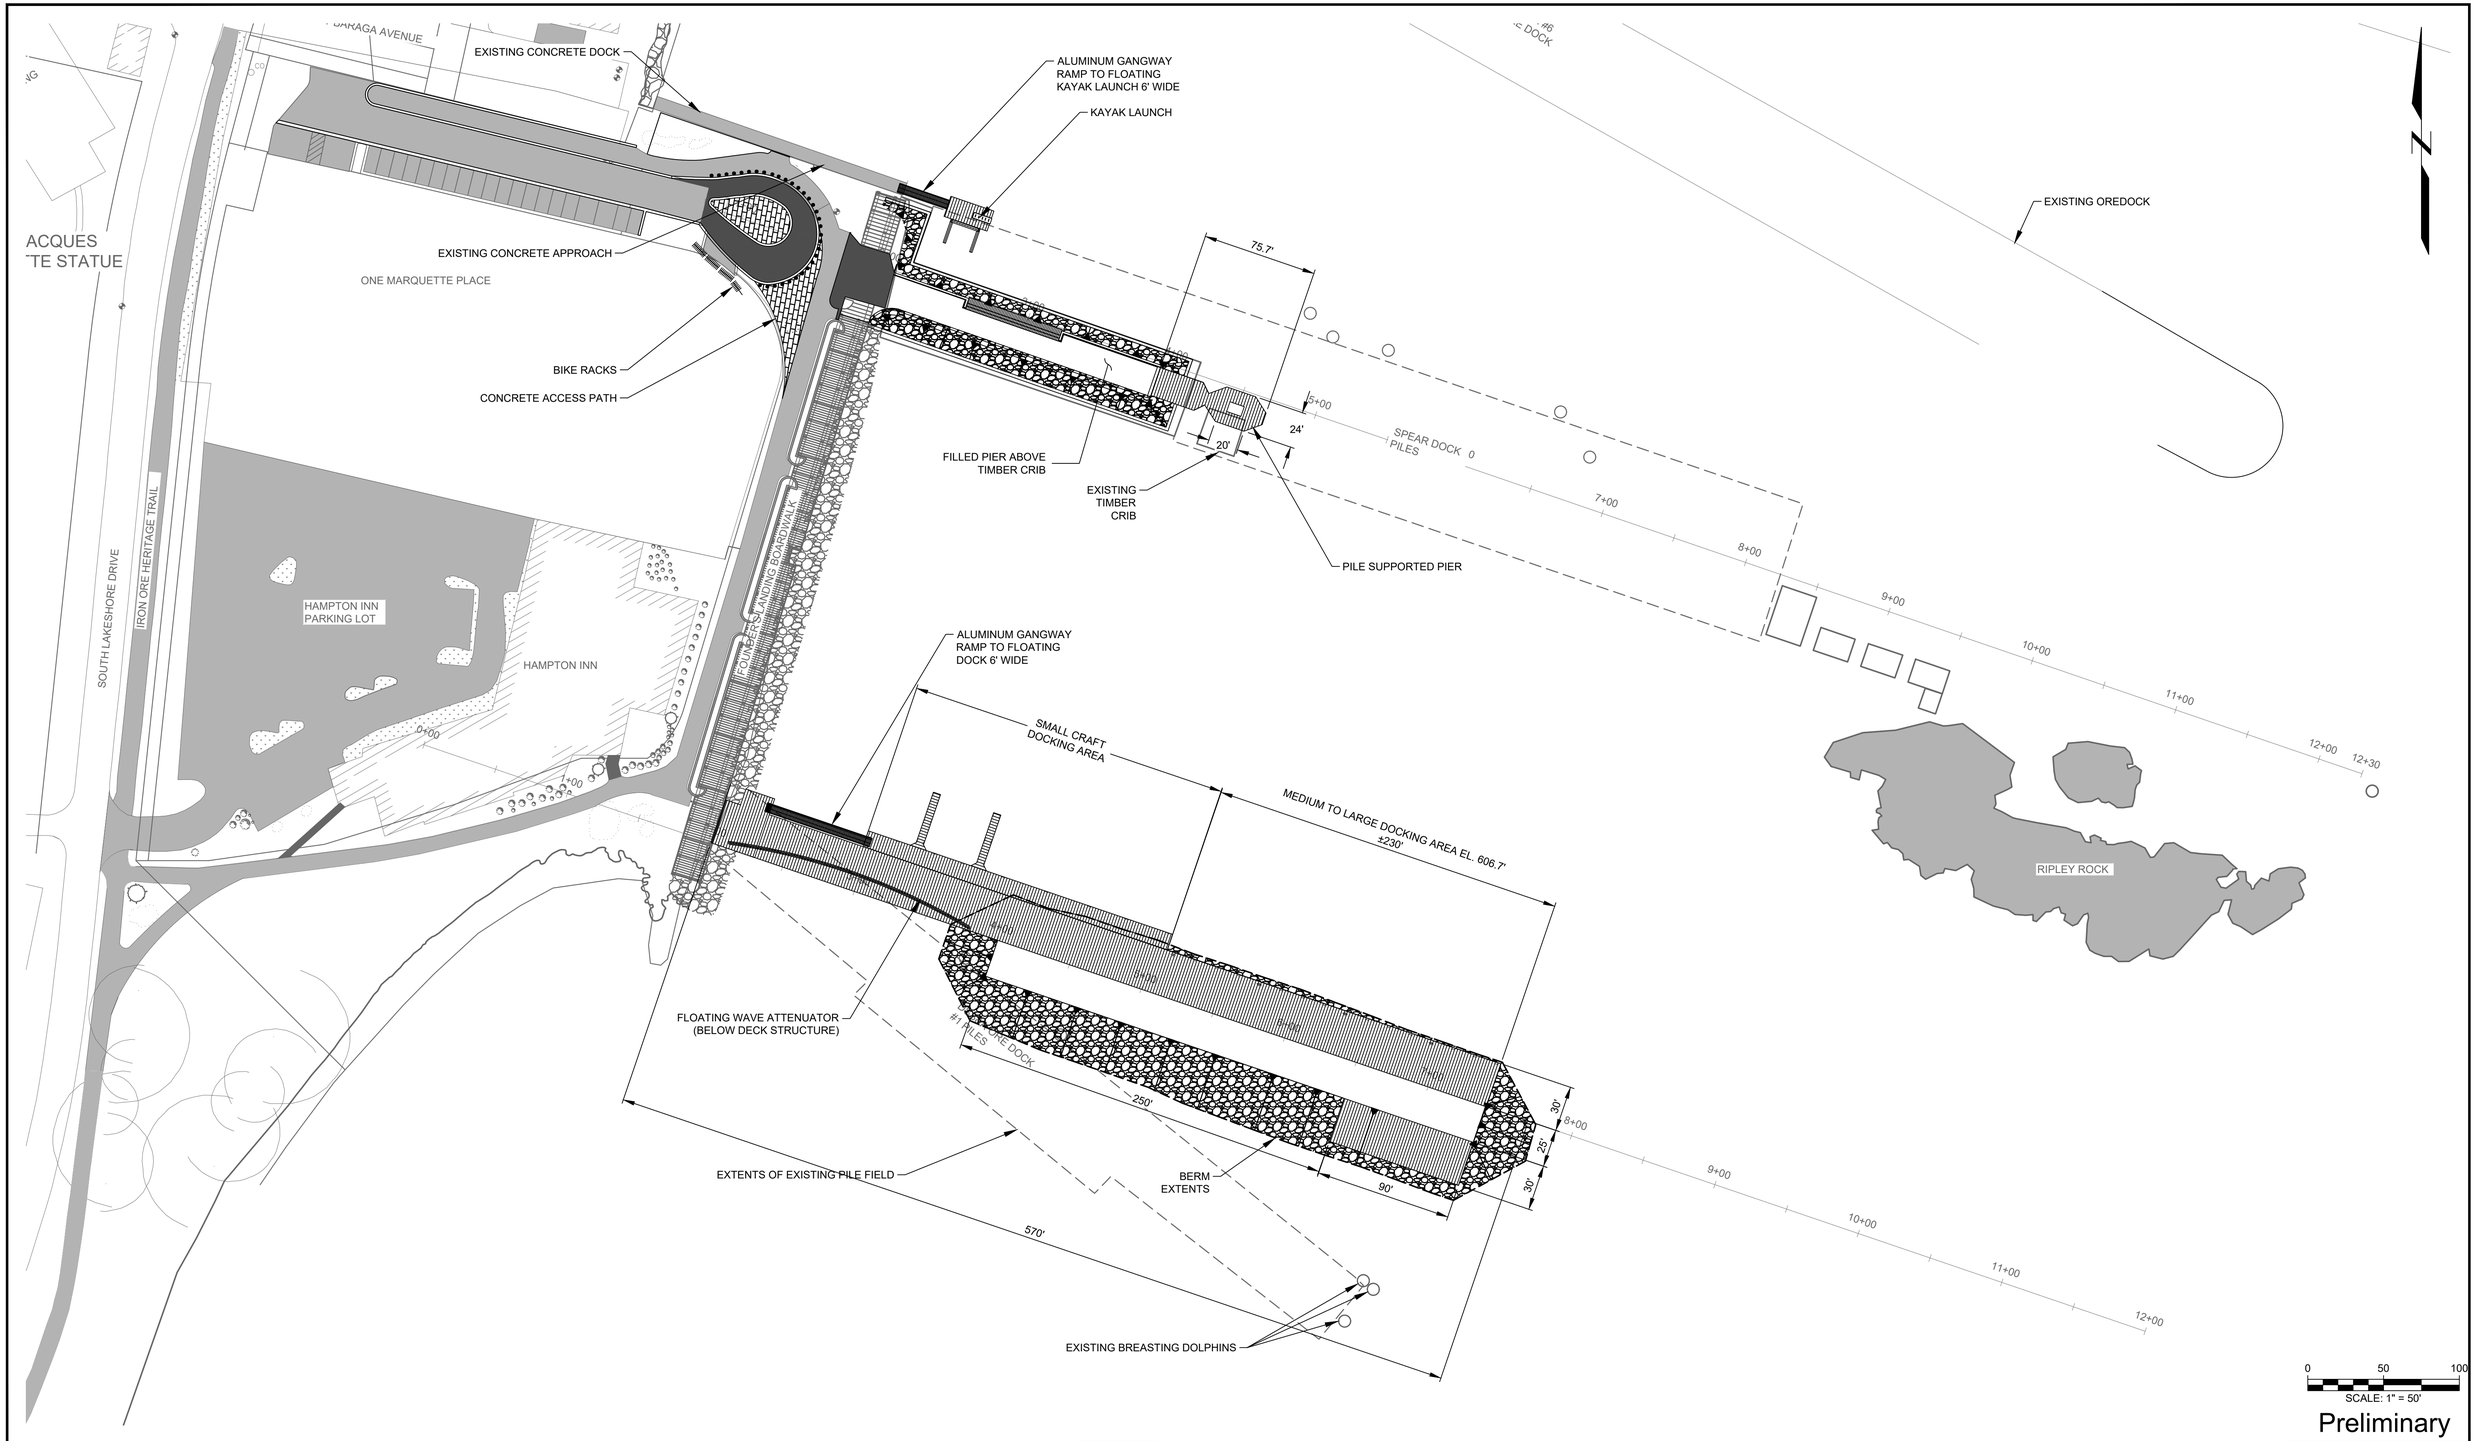

Preliminary

Attention:				
0 1"				
If this scale bar does not measure 1" then drawing is not original scale.	0	2/18/2021	COMMISSION WORK SESSION	GMM
	NO.	DATE	ISSUE/REVISION	APP

GEI Consultants
SELECT BLOCK AND CLICK ARROW FOR OFFICE ADDRESS!!

Designed:	JEP
Checked:	JWP
Drawn:	JEP
Approved By:	

CITY OF MARQUETTE
MARQUETTE, MI

GEI Project 1901368

SPEAR DOCK REVITALIZATION PROJECT
MARQUETTE, MI

PROPOSED SITE PLAN
SCHEMATIC #1

DWG. NO.
C-03

SHEET NO.
6 OF 28

\\MQT-PZCC-1\ W:\Marquette_City\1901368_Spear_Dock_Revitilization Project\CAD_XREF\DWG\210218 MQT Work Session Options\6 PROPOSED SITE PLAN option 1.dwg - 2/16/2021

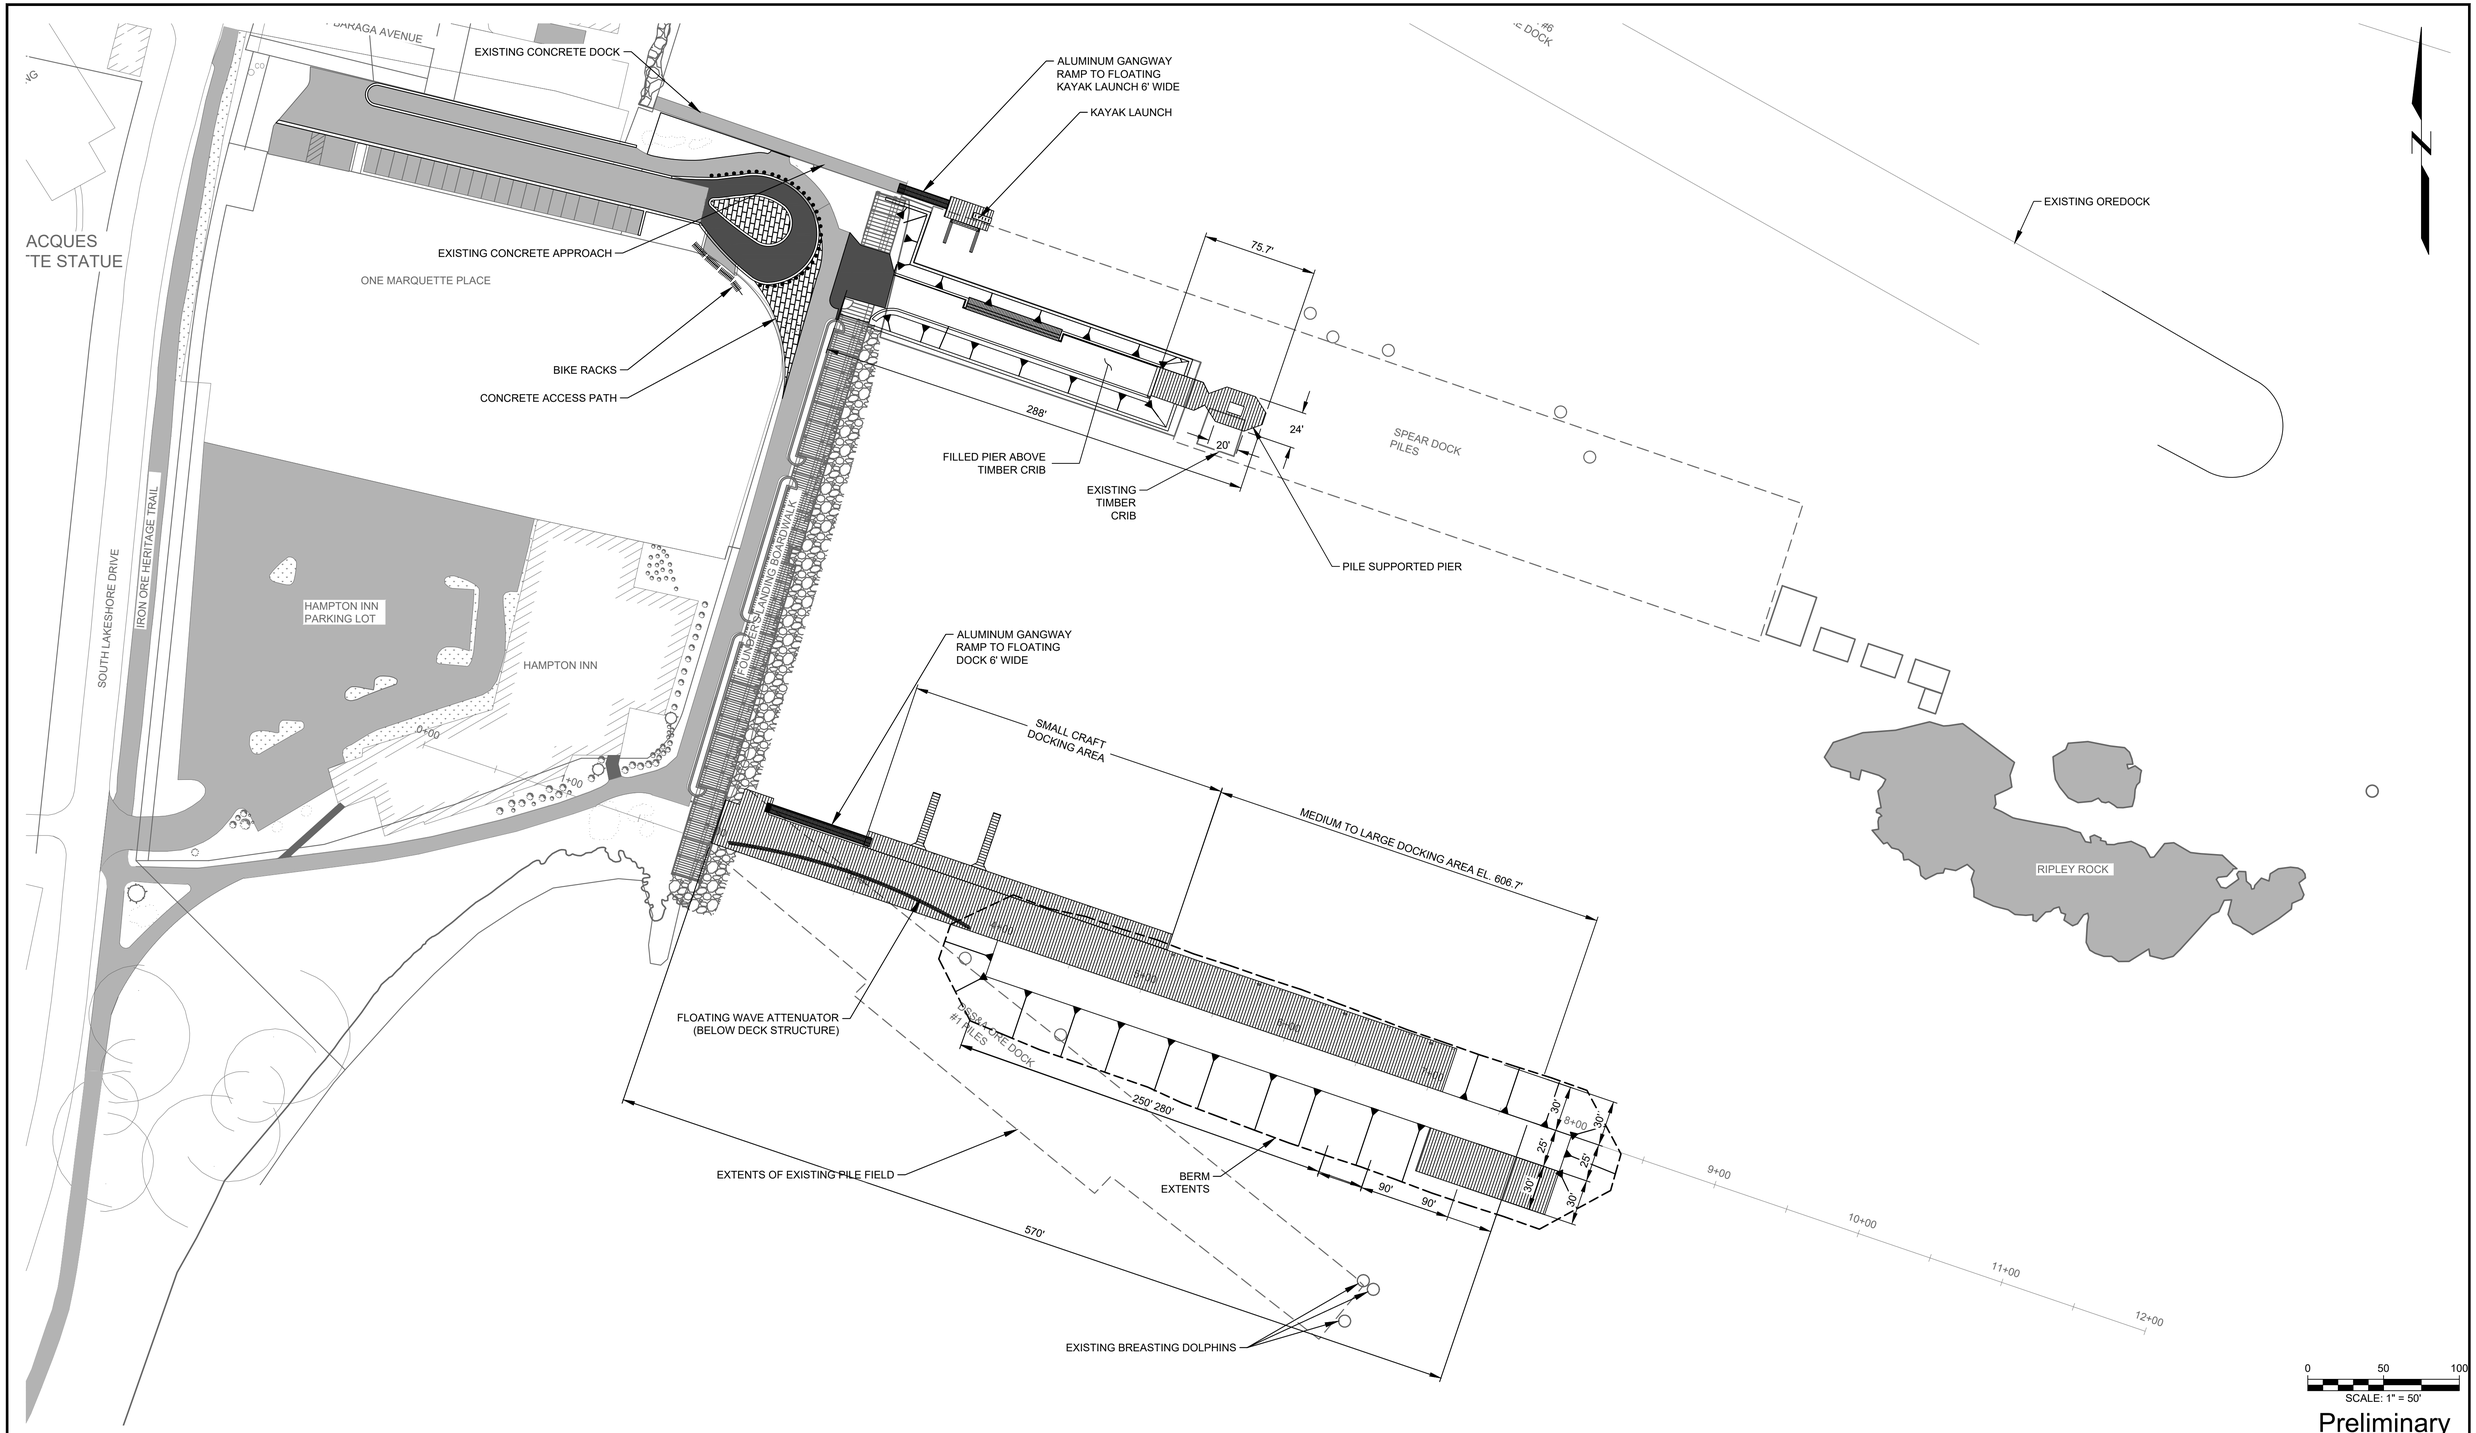

Preliminary

Attention:				
0 1"				
If this scale bar does not measure 1" then drawing is not original scale.	0	2/18/2021	COMMISSION WORK SESSION	GMM
	NO.	DATE	ISSUE/REVISION	APP

GEI Consultants
SELECT BLOCK AND CLICK ARROW FOR OFFICE ADDRESS!!

Designed:	JEP
Checked:	JWP
Drawn:	JEP
Approved By:	

CITY OF MARQUETTE
MARQUETTE, MI

GEI Project 1901368

SPEAR DOCK REVITALIZATION PROJECT
MARQUETTE, MI

PROPOSED SITE PLAN
SCHEMATIC #2

DWG. NO.
C-03

SHEET NO.
6 OF 28

\\MQT-PZCC-1\ W:\Marquette_City\1901368_Spear_Dock_Revitilization Project\CAD_XREF\DWG\210218 MQT Work Session Options\6 PROPOSED SITE PLAN option 2.dwg - 2/16/2021

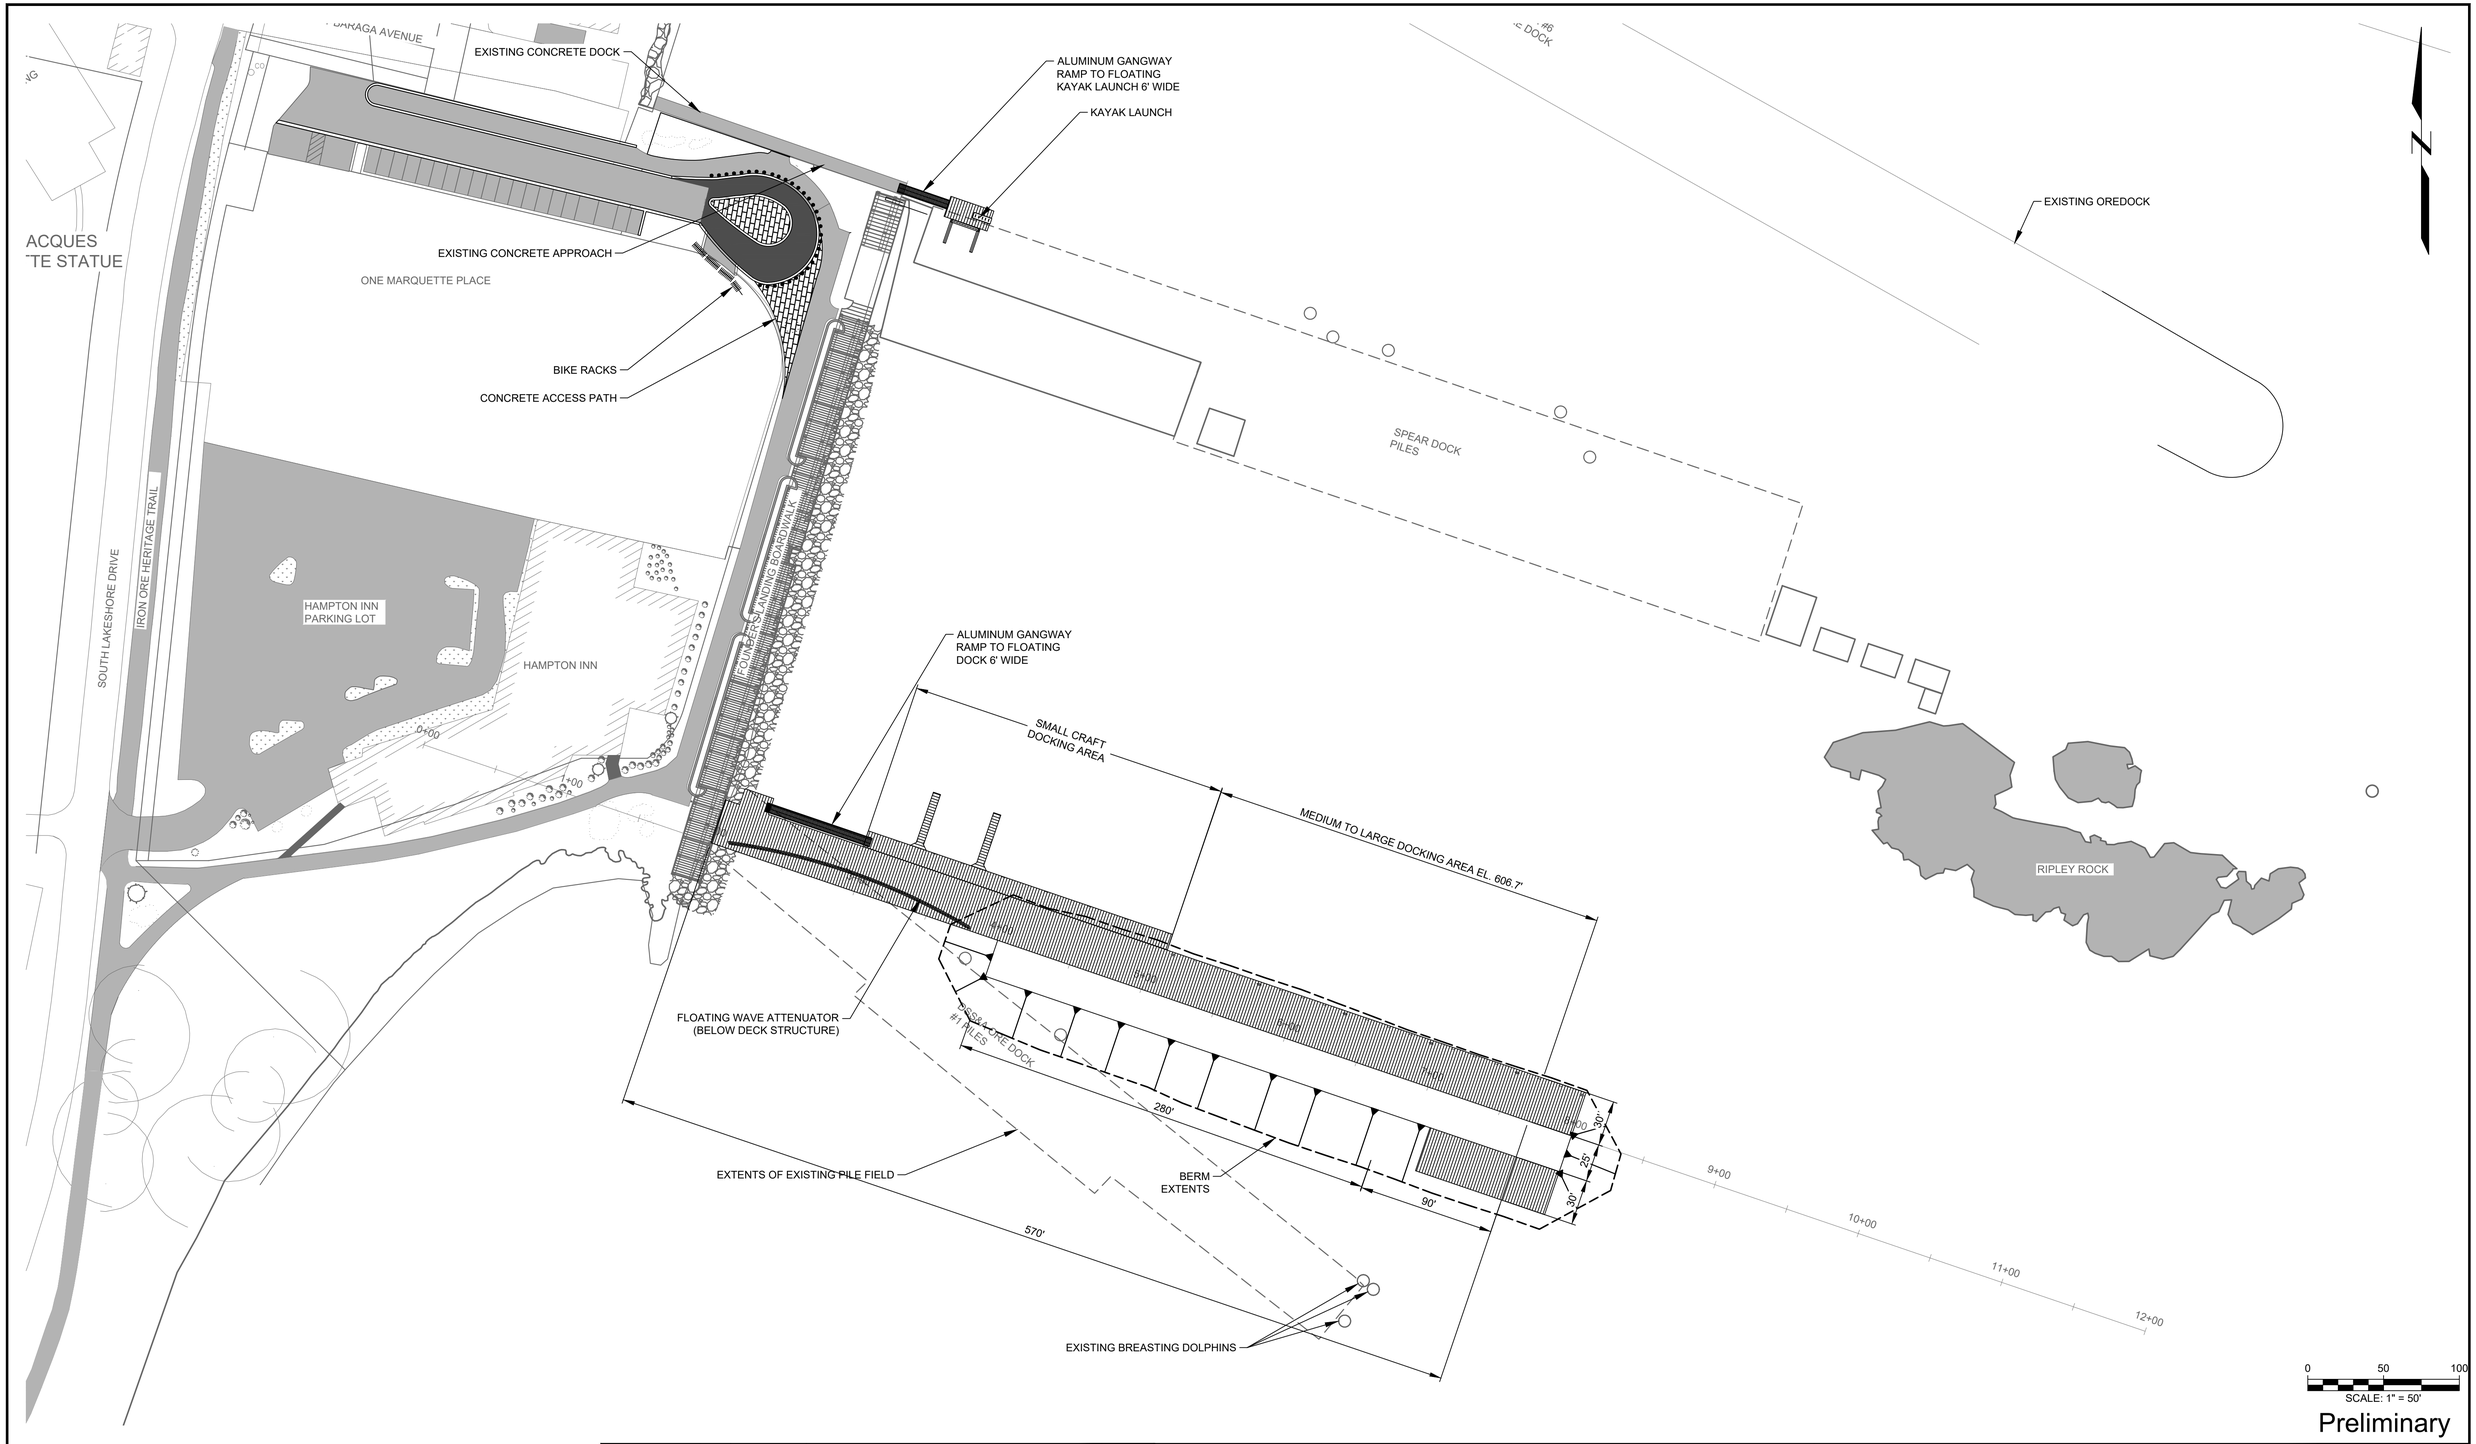

Preliminary

Attention:				
0 1"				
If this scale bar does not measure 1" then drawing is not original scale.	0	2/18/2021	COMMISSION WORK SESSION	GMM
	NO.	DATE	ISSUE/REVISION	APP

GEI Consultants
SELECT BLOCK AND CLICK ARROW FOR OFFICE ADDRESS!!

Designed:	JEP
Checked:	JWP
Drawn:	JEP
Approved By:	

CITY OF MARQUETTE
MARQUETTE, MI

GEI Project 1901368

SPEAR DOCK REVITALIZATION PROJECT
MARQUETTE, MI

PROPOSED SITE PLAN
SCHEMATIC #3

DWG. NO.
C-03

SHEET NO.
6 OF 28

\\MQT-PZCC-1\ W:\Marquette_City\1901368_Spear_Dock_Revitilization Project\CAD_XREF\DWG\210218 MQT Work Session Options\6 PROPOSED SITE PLAN option 3.dwg - 2/16/2021